

THE PORT AUTHORITY
NEW YORK

Thomas J. Kinsler
CHIEF OF THE PORT AUTHORITY
Peter K. Sweeney
DEPUTY CHIEF OF THE PORT AUTHORITY

Engineering Department
Design Division
THE WORLD TRADE CENTER
ELECTRICAL/HVAC
UPGRADE PROGRAM


TOWER ONE
75TH FLOOR (NORTH SIDE)
M.E.R.
ASBESTOS ABATEMENT
DESIGN

L.A.V. L.R.U. L.A.V.
Designed by Drawn by Checked by
Date 5/1/95 Scale N.T.S.
Contract Number Drawing Number
WTC-802.071 EA-3

NOTES:


1. FOR LOCATION OF ELECTRIC SOURCE AND DESCRIPTION SEE ELECTRICAL DRAWING E-4.
2. NAU SHALL BE EXHAUSTED TO THE BUILDING EXTERIOR VIA A SETBACK DOORWAY, OR AS DIRECTED BY THE ENGINEER.

I HEREBY CERTIFY THAT THIS IS A TRUE AND CORRECT COPY OF ONE OF THE CONTRACT DRAWINGS CONSTITUTING A PART OF CONTRACT NO. WTC-802.071 IN THE FORM IN WHICH SAID DRAWINGS EXISTED AT THE TIME THE SAID CONTRACT WAS EXECUTED BY THE PARTIES.
DATE 6/22/95 *Salman A. Aslam* SPEC. WRITER
DATE 8/15/95 *Peter K. Sweeney* ENGINEER OF DESIGN

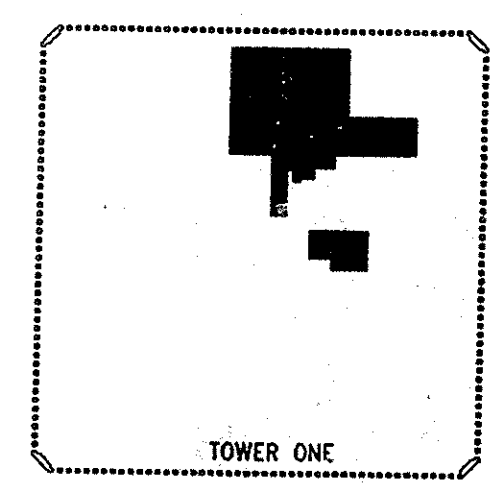

TOWER ONE
KEY PLAN

LEGEND	
-----	VAT REMOVAL AREA (SEE APPENDIX A OF SECTION 02081 FOR REMOVAL METHOD)
-----	BOUNDARY OF ASBESTOS-CONTAINING SPRAYED-ON FIREPROOFING ON CEILING DECK
■	ASBESTOS-CONTAINING PIPE INSULATION

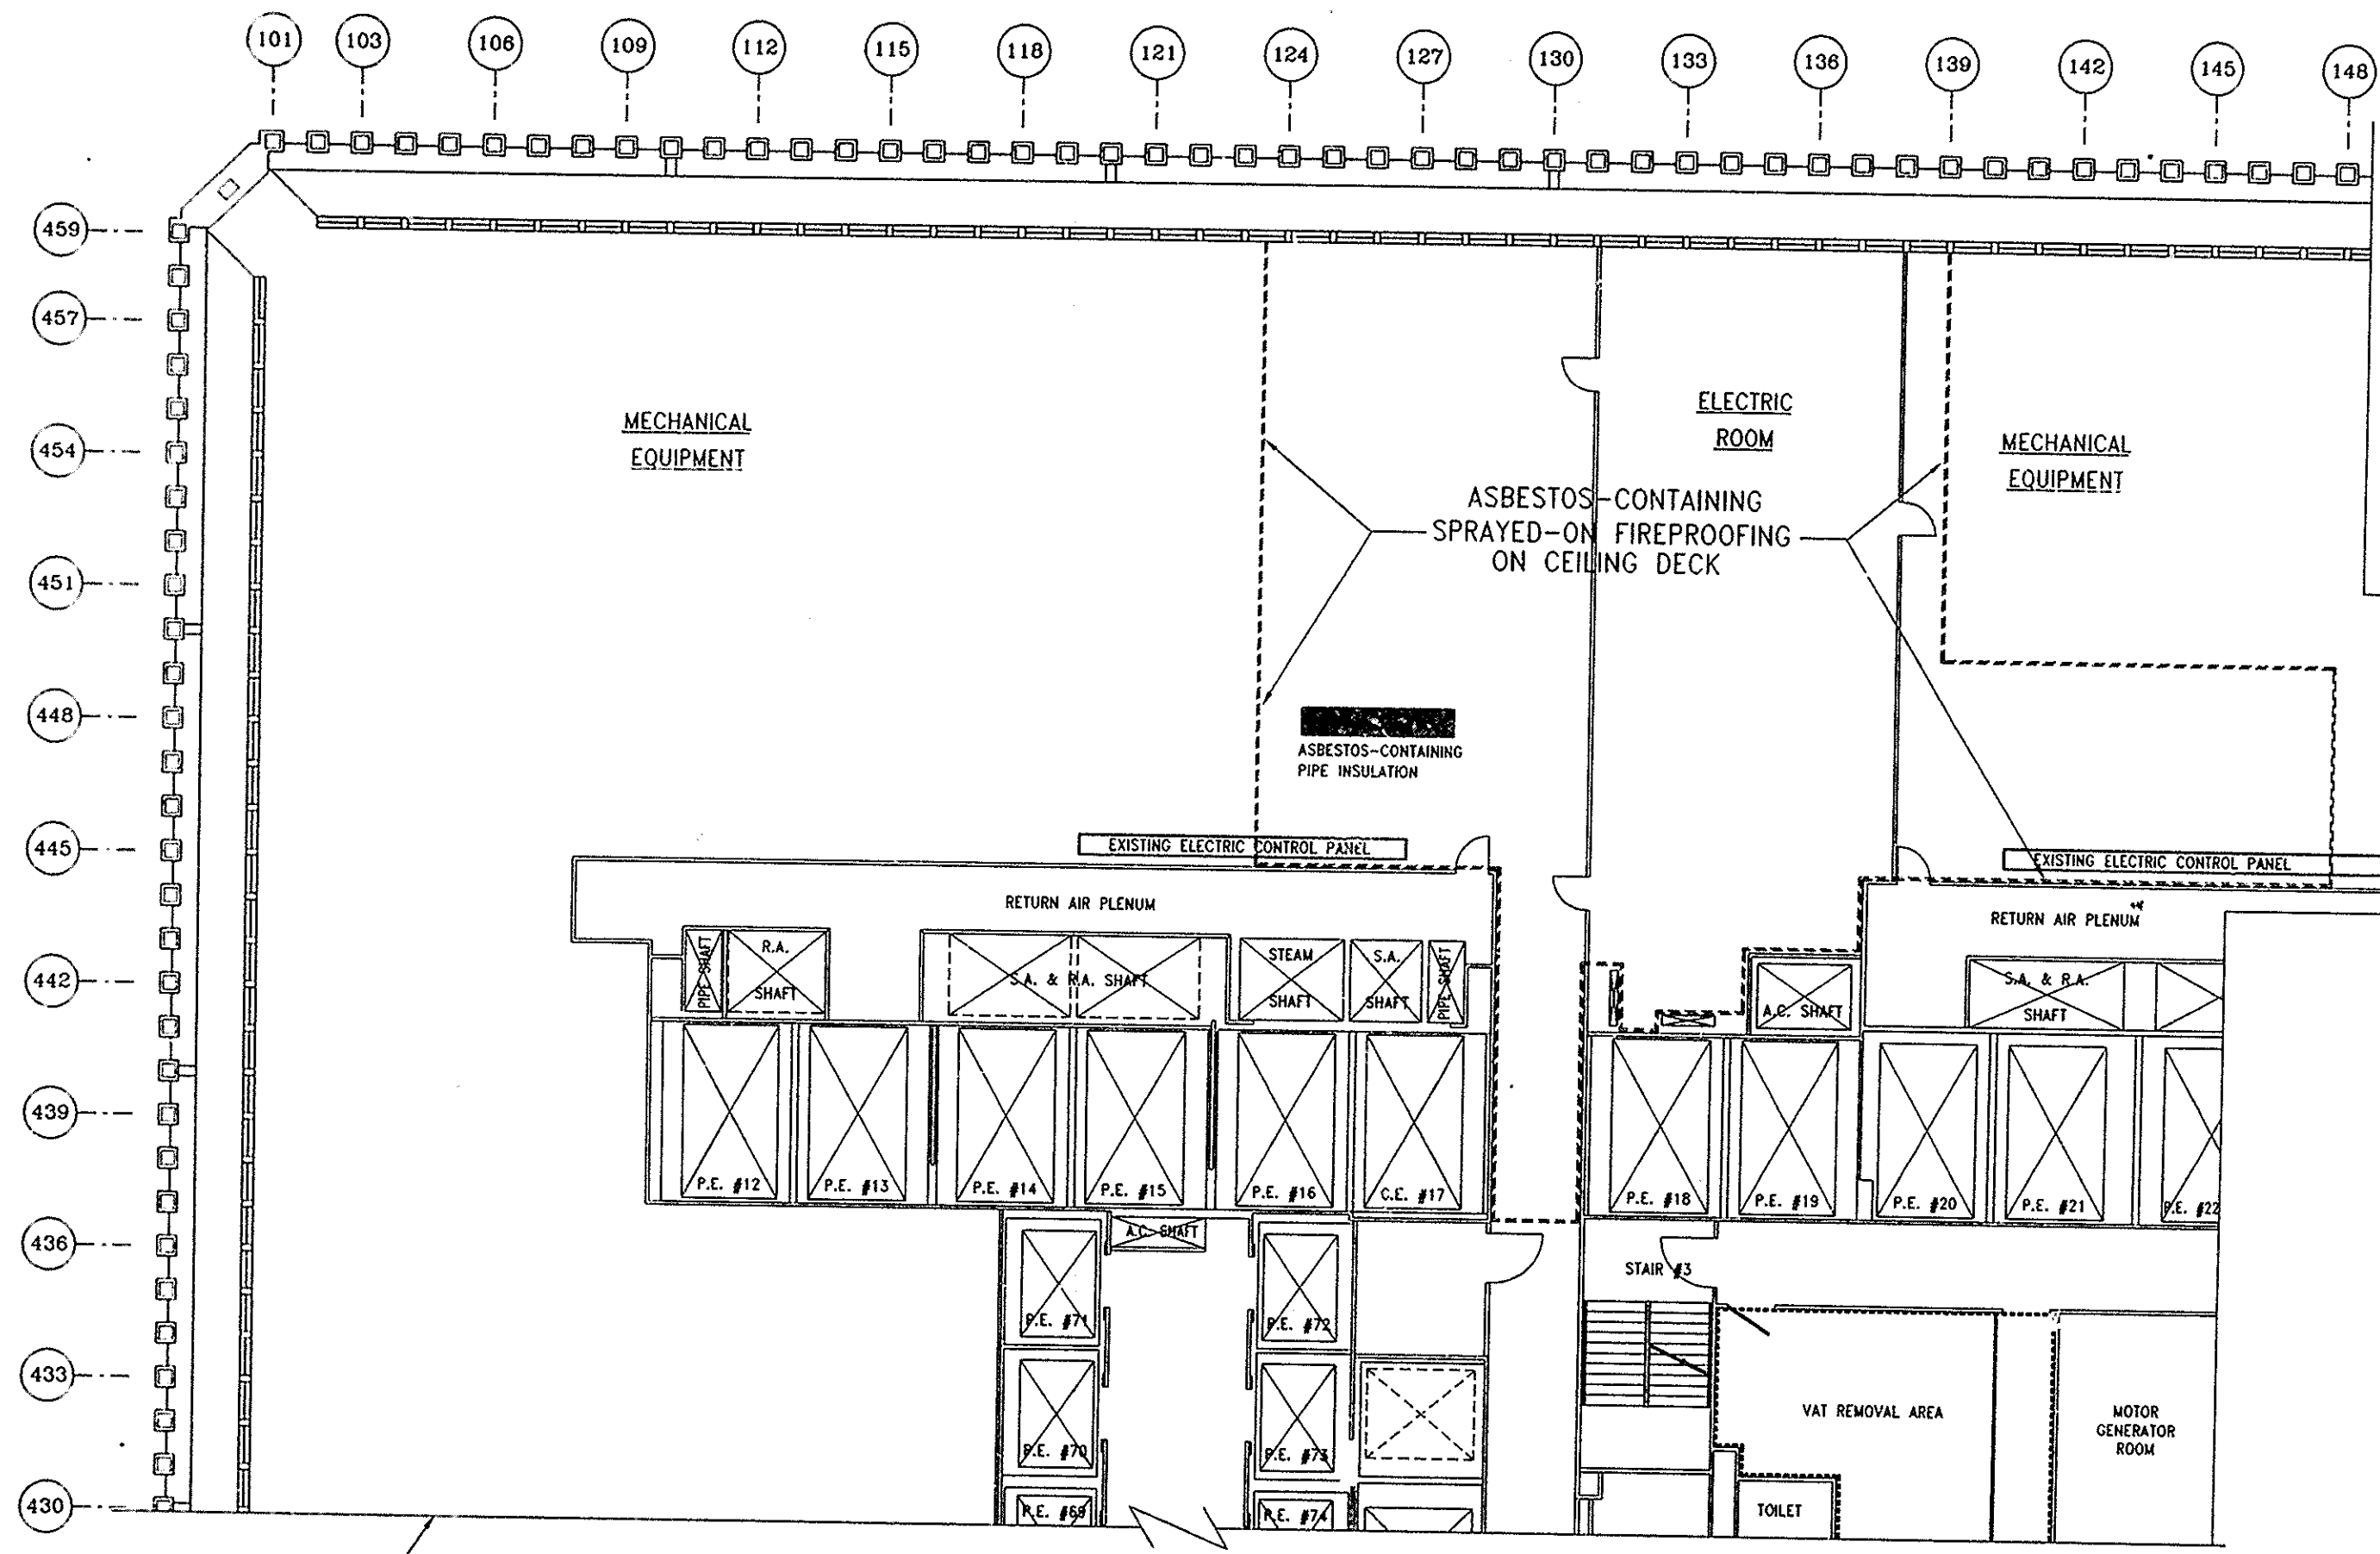

MATCH LINE
FOR CONTINUATION
SEE DRAWING NO. EA-4